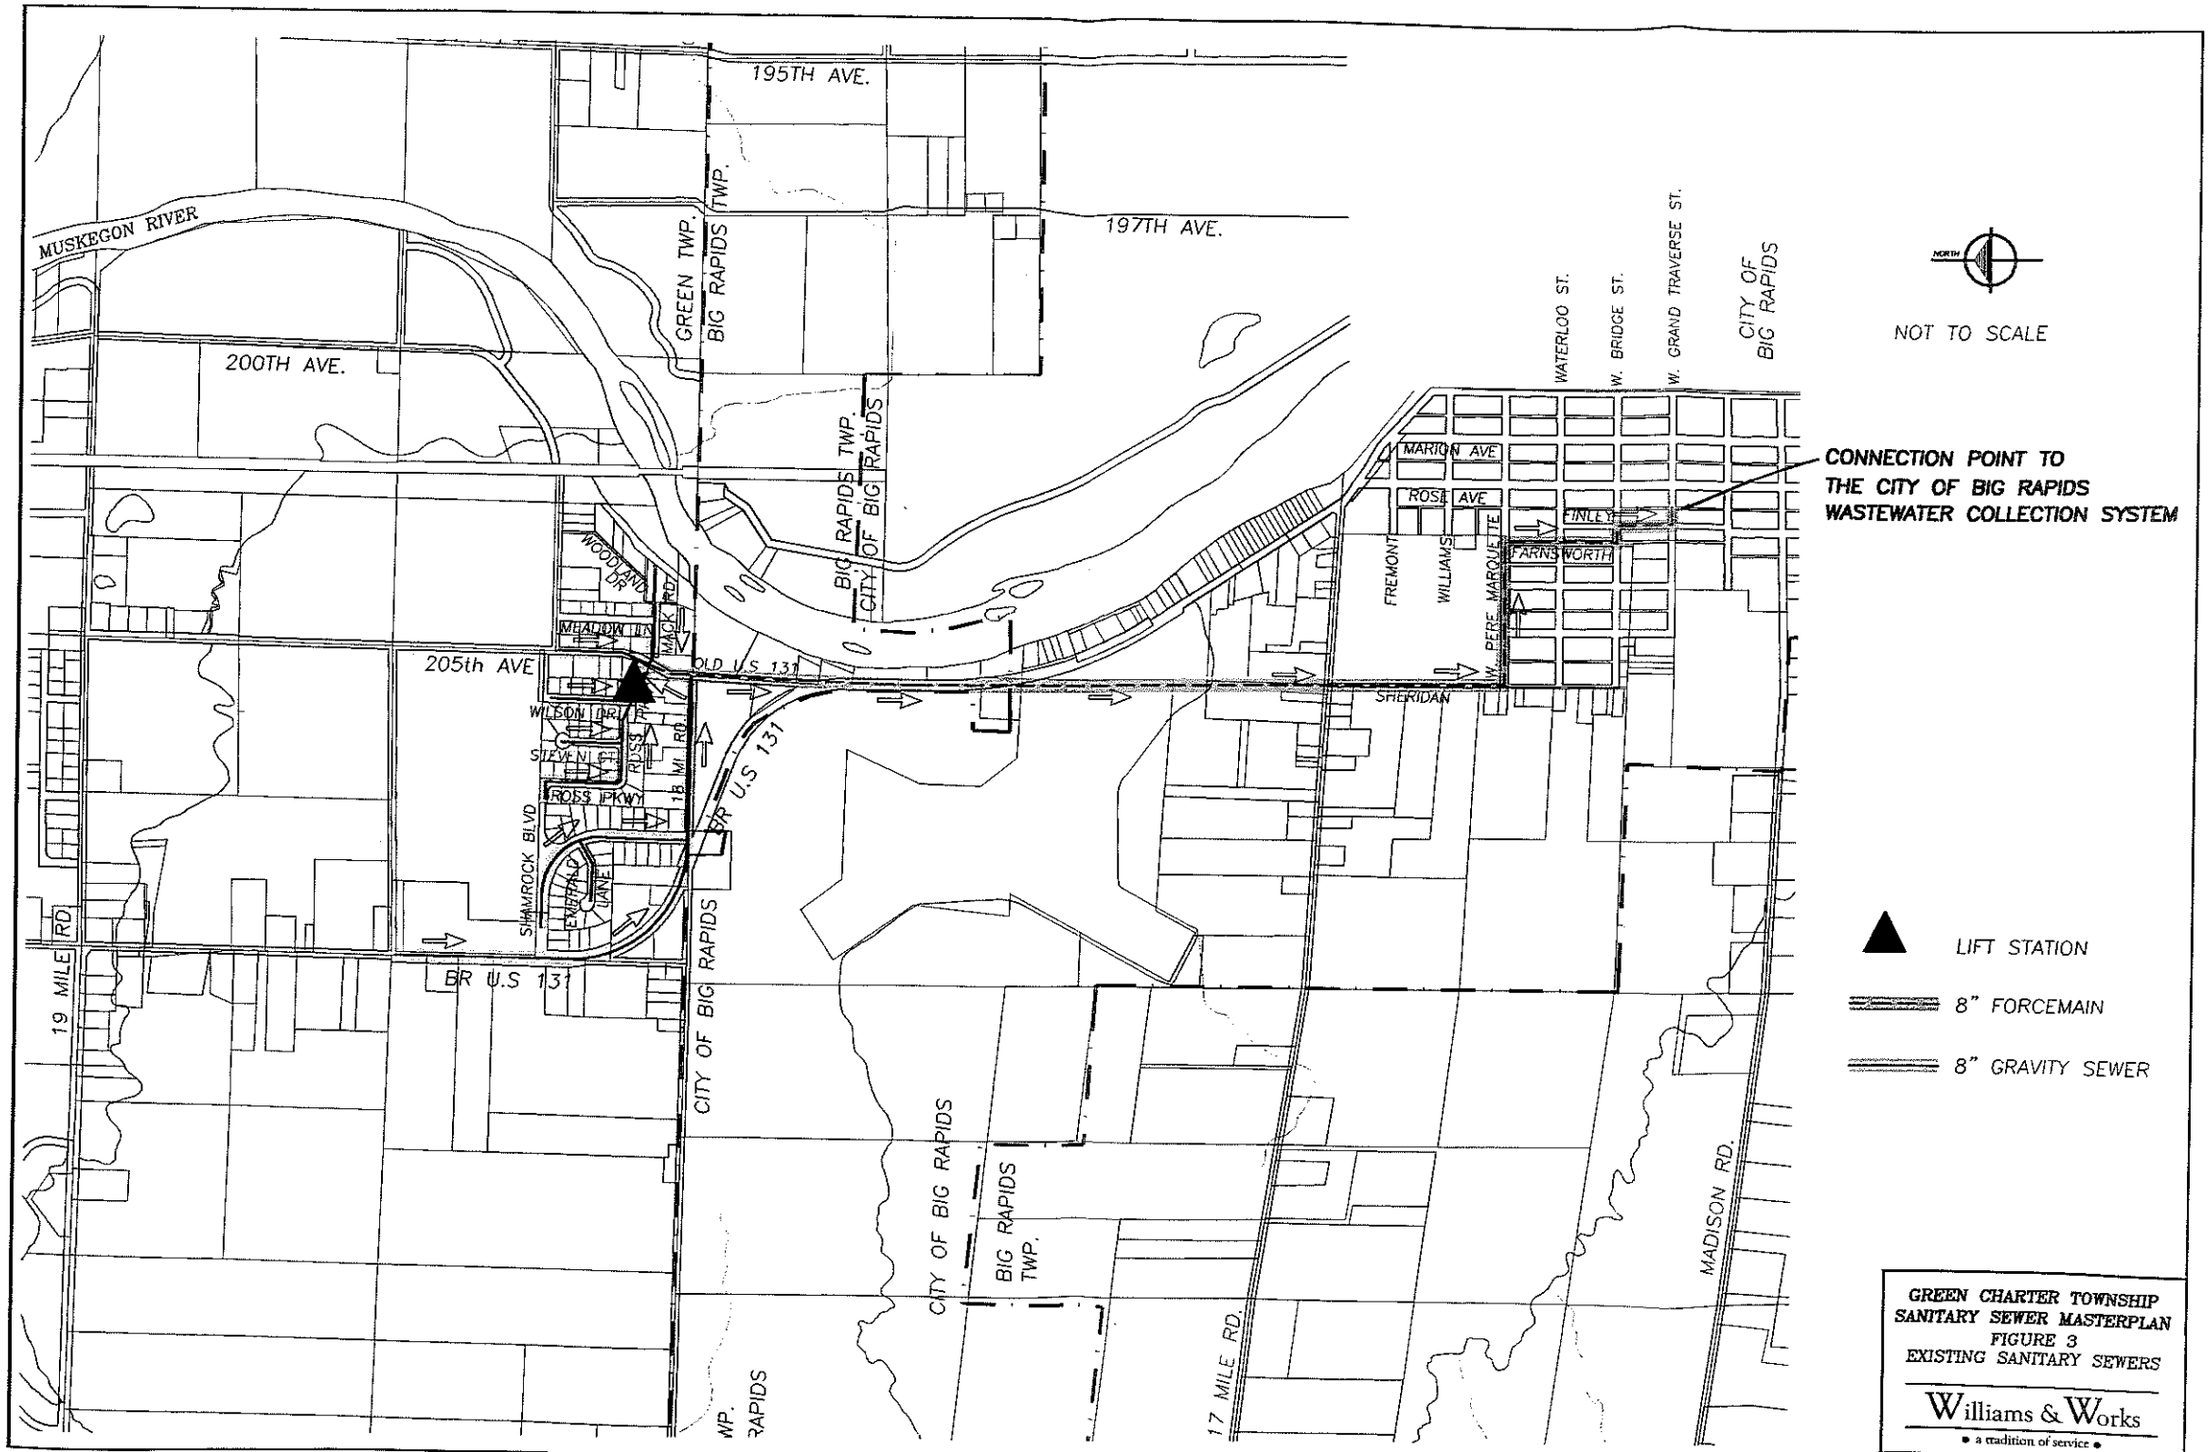

GREEN CHARTER TOWNSHIP
SANITARY SEWER MASTERPLAN
FIGURE 3
EXISTING SANITARY SEWERS

Williams & Works
a tradition of service